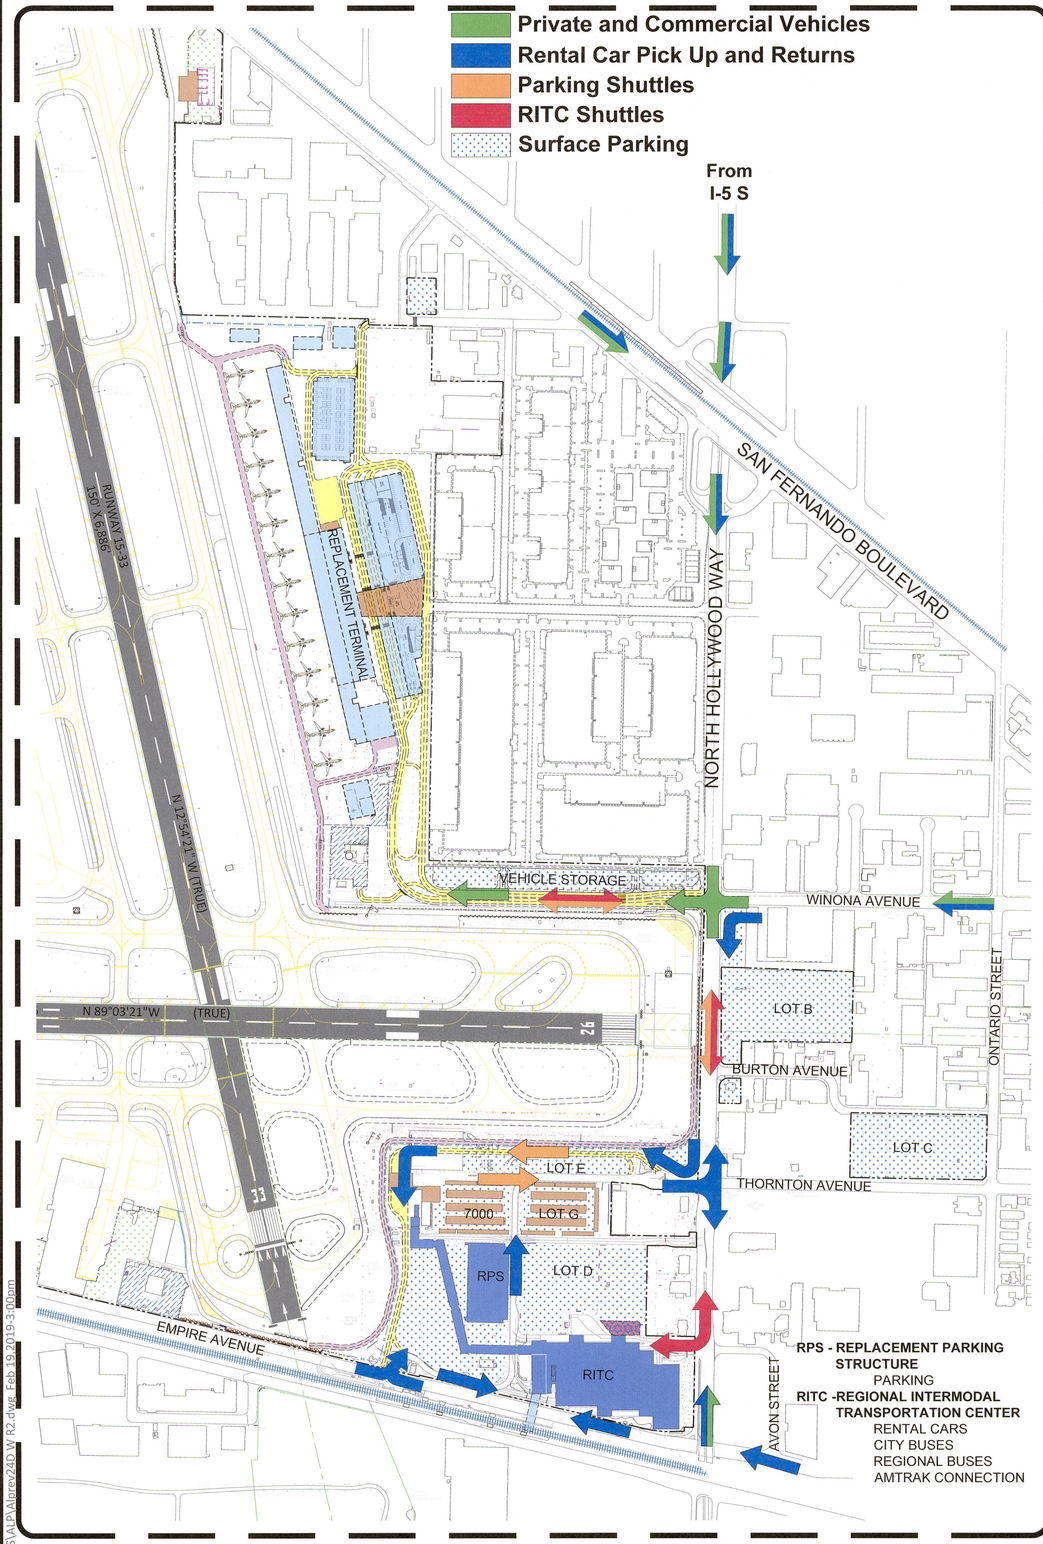

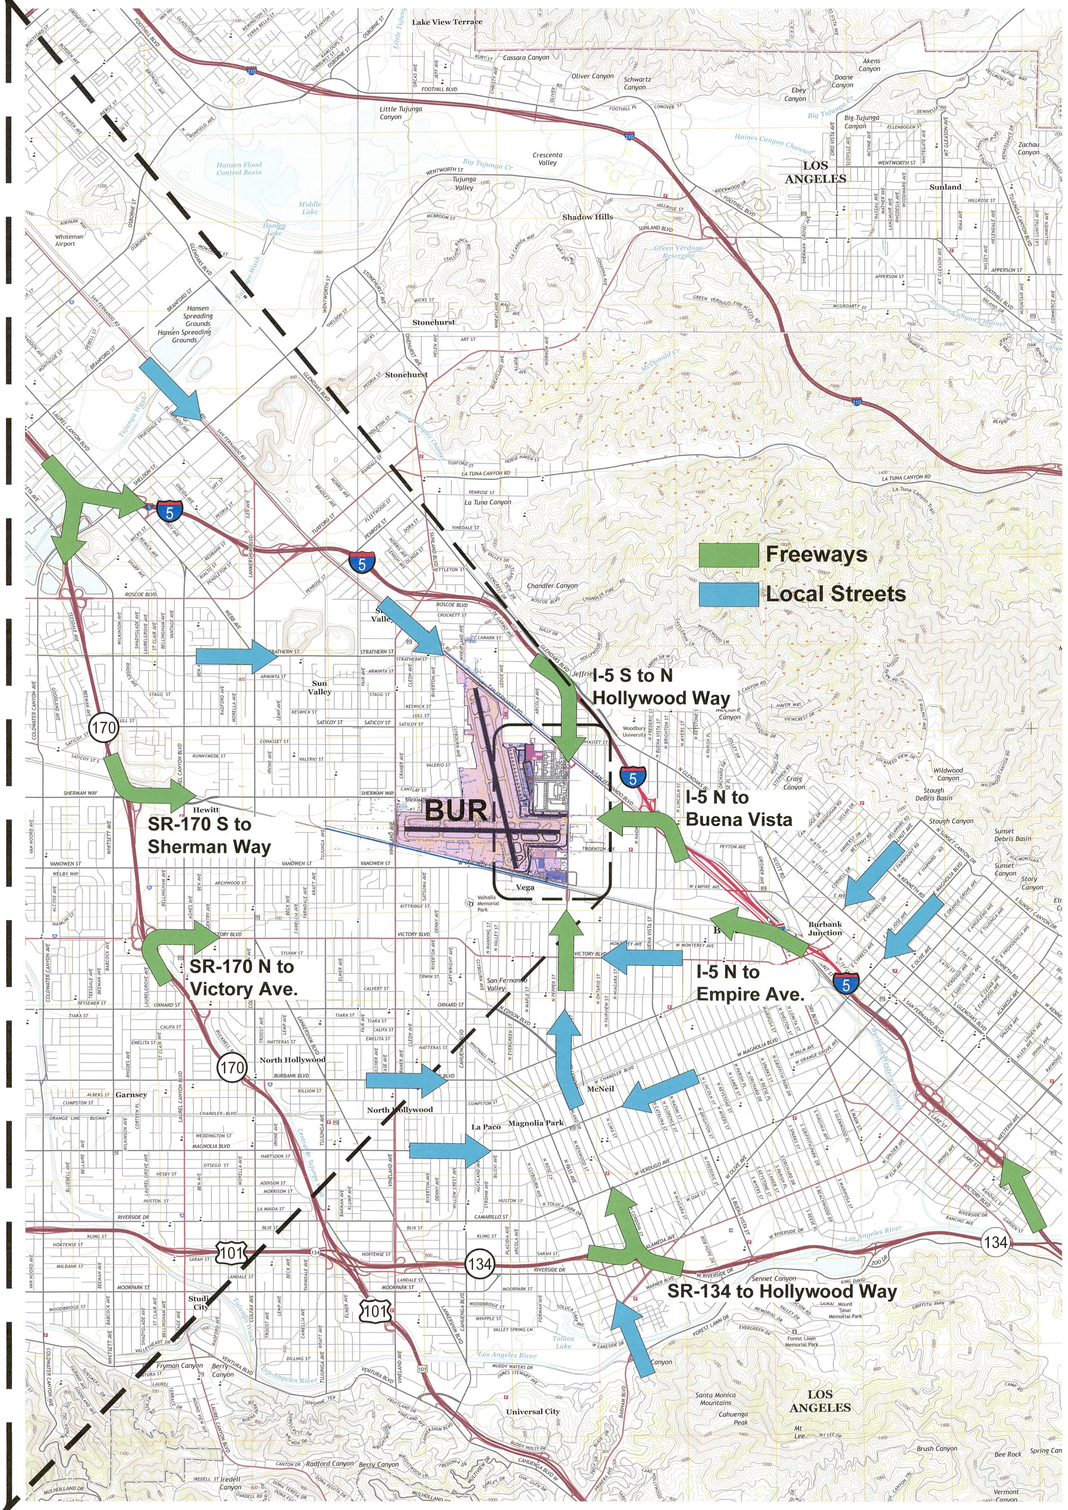

AREA GROUND ACCESS TO REPLACEMENT TERMINAL

AIRPORT VICINITY GROUND ACCESS

△	DATE	DESCRIPTION	BY	△	DATE	DESCRIPTION	BY	△	DATE	DESCRIPTION

NOTE:
This drawing is for planning purposes only and not intended for navigational purposes.
The content of this drawing and Plan do not necessarily reflect the official views or policy of the Federal Aviation Administration (FAA). Acceptance of this document by the FAA does not in any way constitute a commitment on the part of the United States to participate in any development depicted.

BURBANK-GLENDALE-PASADENA AIRPORT AUTHORITY
ORGANIZED JUNE 21, 1977

BOB HOPE AIRPORT
2627 N. HOLLYWOOD WAY
BURBANK CALIFORNIA
91505
(COMMONLY KNOWN AS HOLLYWOOD BURBANK AIRPORT)

AIRPORT LAYOUT PLAN DRAWING SET

MAGNETIC
N
12°8'28"E

RATE OF CHANGE
0°5'14"W/YR. BASED
ON WMM 2014-2019
STUDY

2000 0 2000 4000
1" = 2000' VICINITY PLAN GRAPHIC SCALE

480 0 480 960
1cm = 240m VICINITY PLAN GRAPHIC SCALE

250 0 250 500
1" = 250' TERMINAL AREA GRAPHIC SCALE

60 0 60 120
1cm =30m TERMINAL AREA GRAPHIC SCALE

SHEET TITLE:
GROUND ACCESS PLAN

APPROVED:
BURBANK-GLENDALE-PASADENA AIRPORT AUTHORITY
EXECUTIVE DIRECTOR
03/18/2020
DATE
SENIOR DEPUTY EXECUTIVE DIRECTOR
3/18/2020
DATE

DATE:
DRAWN BY:
CHECKED BY:
SHEET No: 12 OF 16

S:\DRAWINGS\ALP\Alprev24D W R2.dwg Feb 19,2019-3:00pm